ENERGIZER TO ELECTRIC FENCE CONNECTION & GROUNDING (WIRE RETURN SYSTEM)

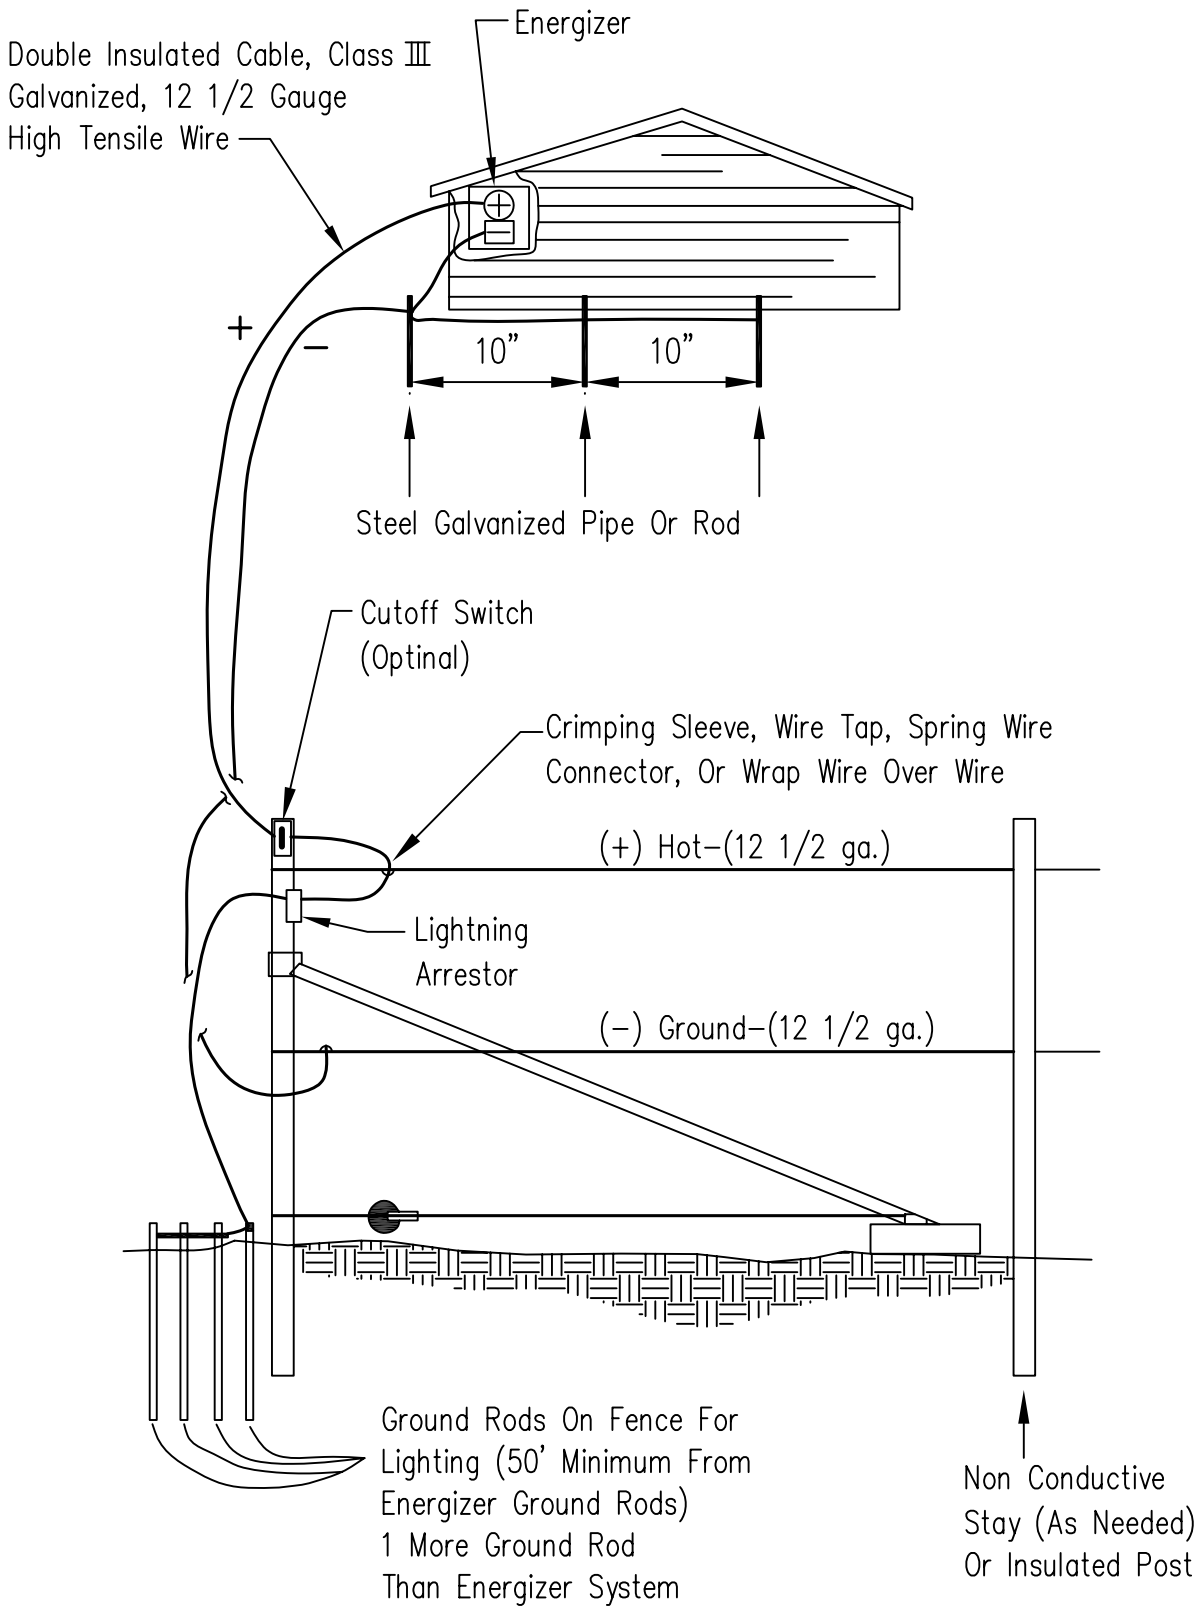

REFERENCE Project _____ Designed _____ Date _____ Checked _____ Date _____ Approved _____ Date _____	NRCS Natural Resources Conservation Service United States Department of Agriculture	STANDARD DWG. NO. IL-813A SHEET 1 OF 1 DATE 12-06