PICKET FENCE ACROSS STREAM

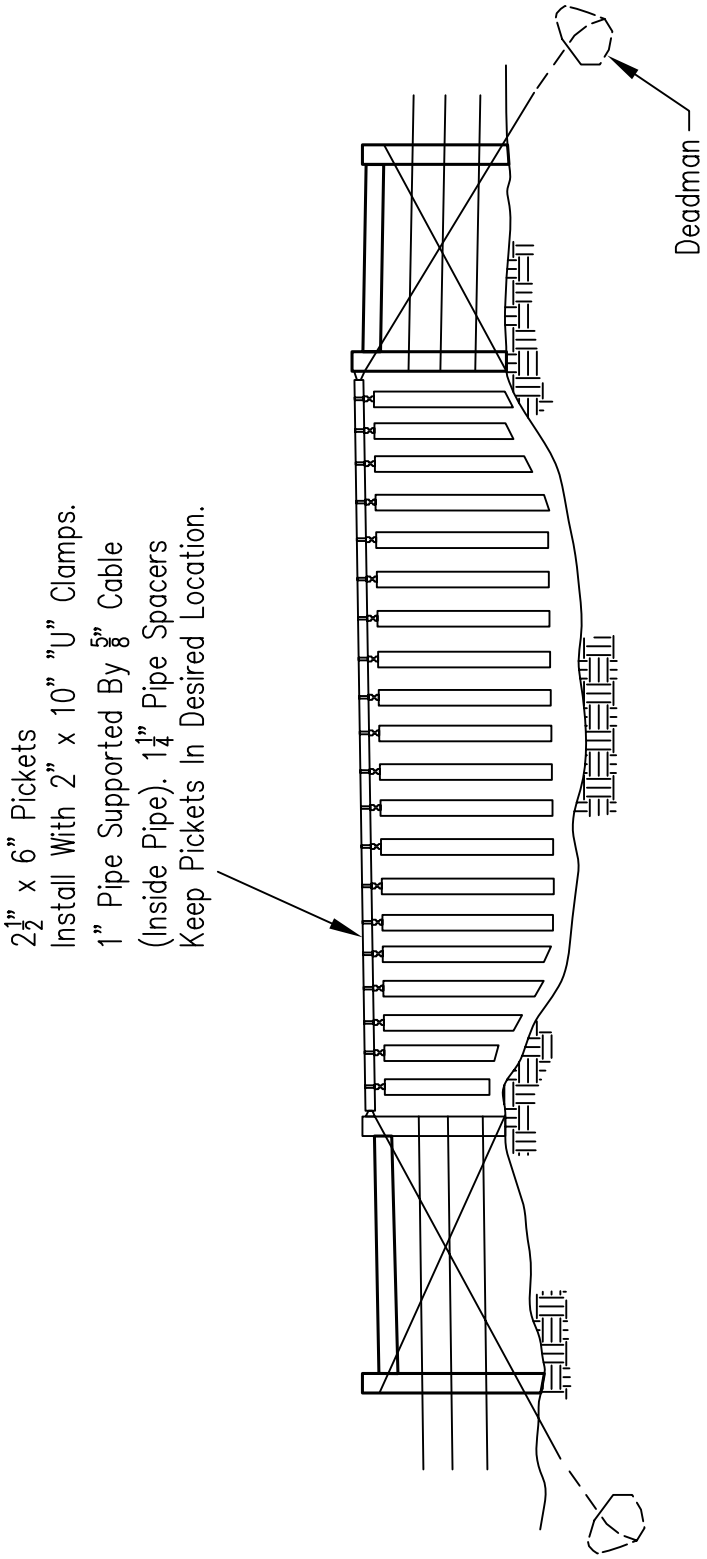

REFERENCE Project _____ Designed _____ Date _____ Checked _____ Date _____ Approved _____ Date _____	NRCS Natural Resources Conservation Service United States Department of Agriculture	STANDARD DWG. NO. IL-825 SHEET 1 OF 1 DATE 1-07