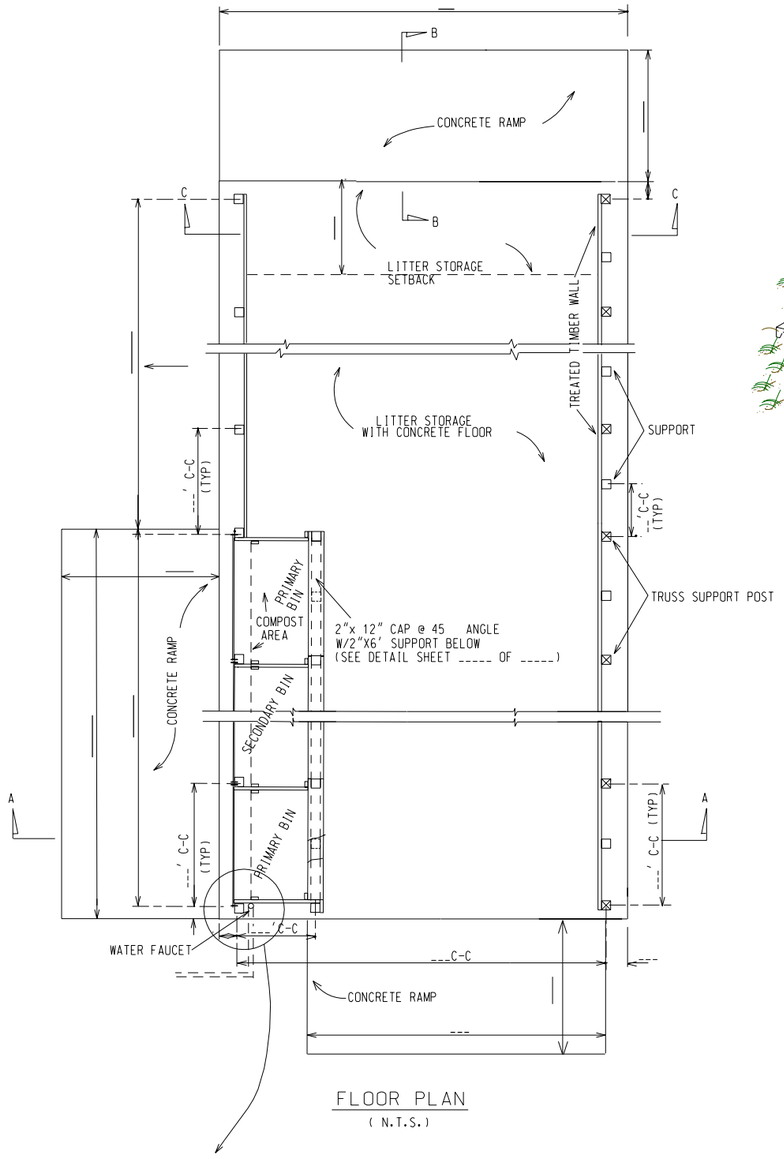

FLOOR PLAN

(N.T.S.)

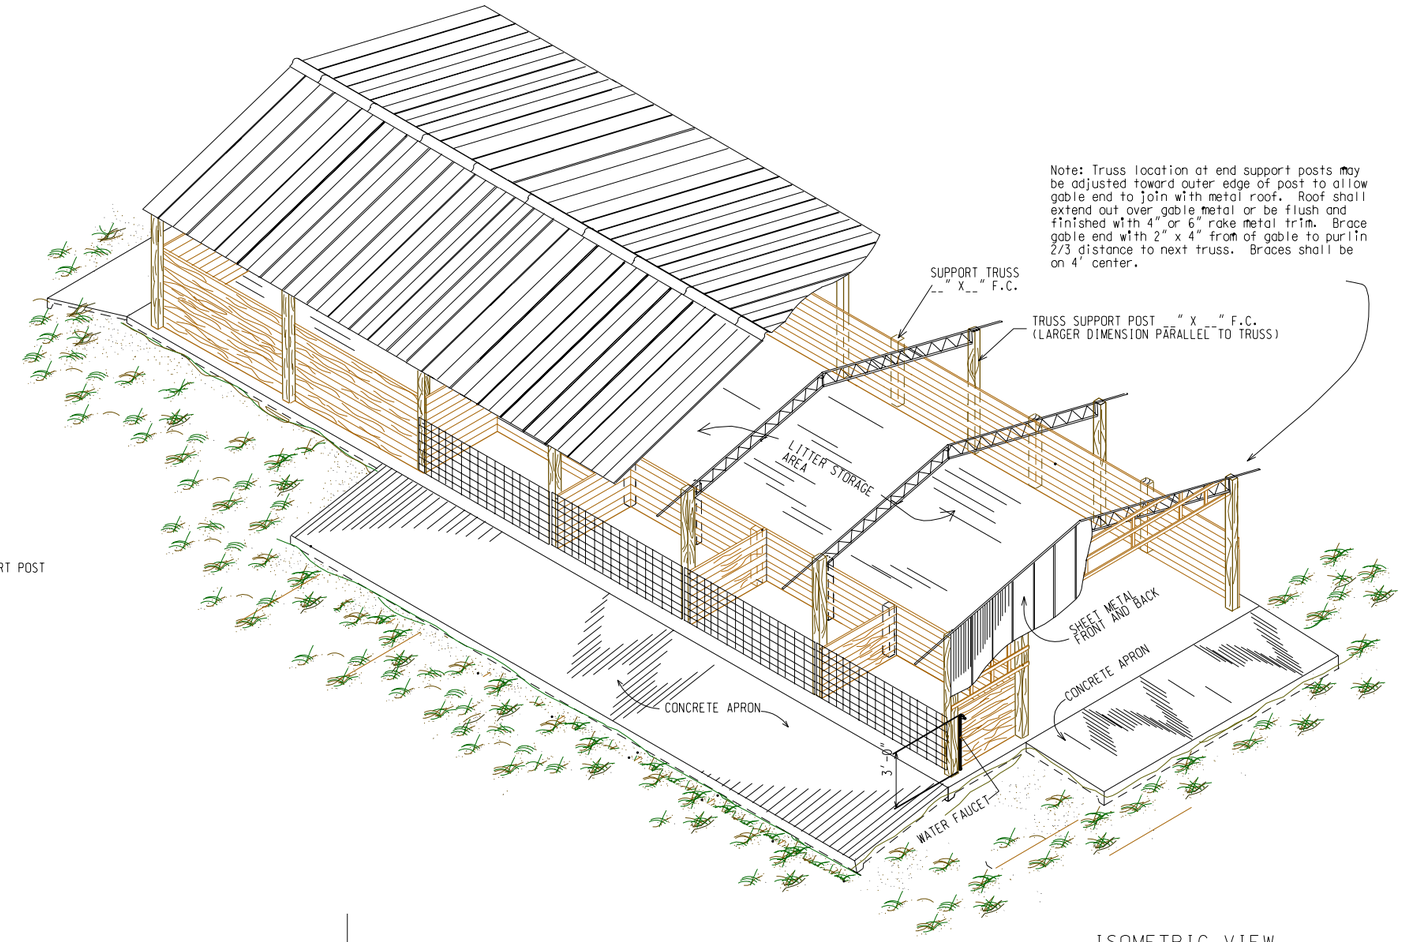

ISOMETRIC VIEW

(N.T.S.)

SUPPORT PIPE:

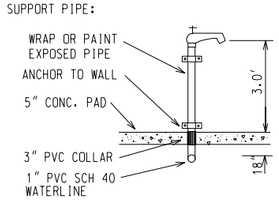

NOTE:

SUPPORTS _____X _____ FULL CUT
STEEL TRUSS INFORMATION
INSIDE POST TO INSIDE POST____
CENTER LINE TO CENTER LINE POST____
OUTSIDE TO OUTSIDE POST____
TRUSS POST SEAT BRACE ____
EVE OVERHANG FROM OUTSIDE POST ____

LITTER STORAGE

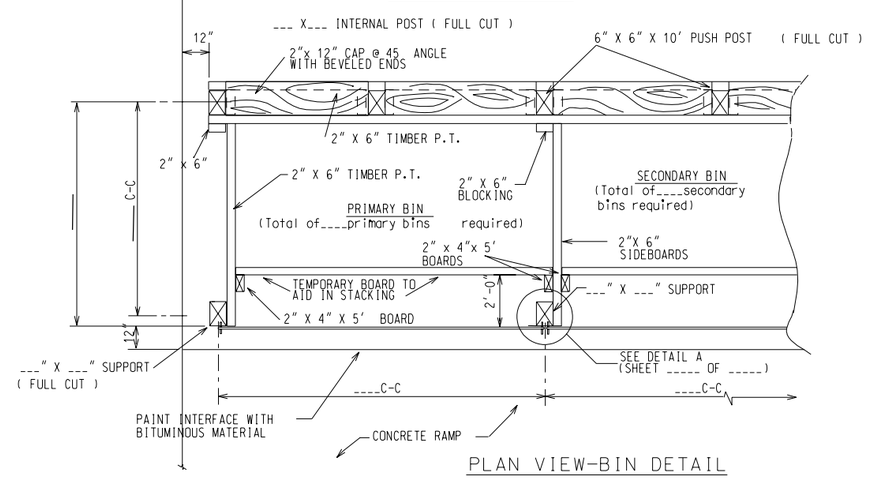

PLAN VIEW-BIN DETAIL

(N.T.S.)

WASTE STORAGE FACILITY
DEEP BIN SIDE BY SIDE COMPOST FACILITY

STANDARD DWG. NO.	FL-313C1
DATE 12/02	SHEET OF

REVISIONS		
DATE	APPROVED	TITLE

Date

Designed

Drawn

Checked

Approved

NRCS
NATURAL RESOURCES CONSERVATION SERVICE
UNITED STATES DEPARTMENT OF AGRICULTURE

File No.

Drawing No.

Sheet of