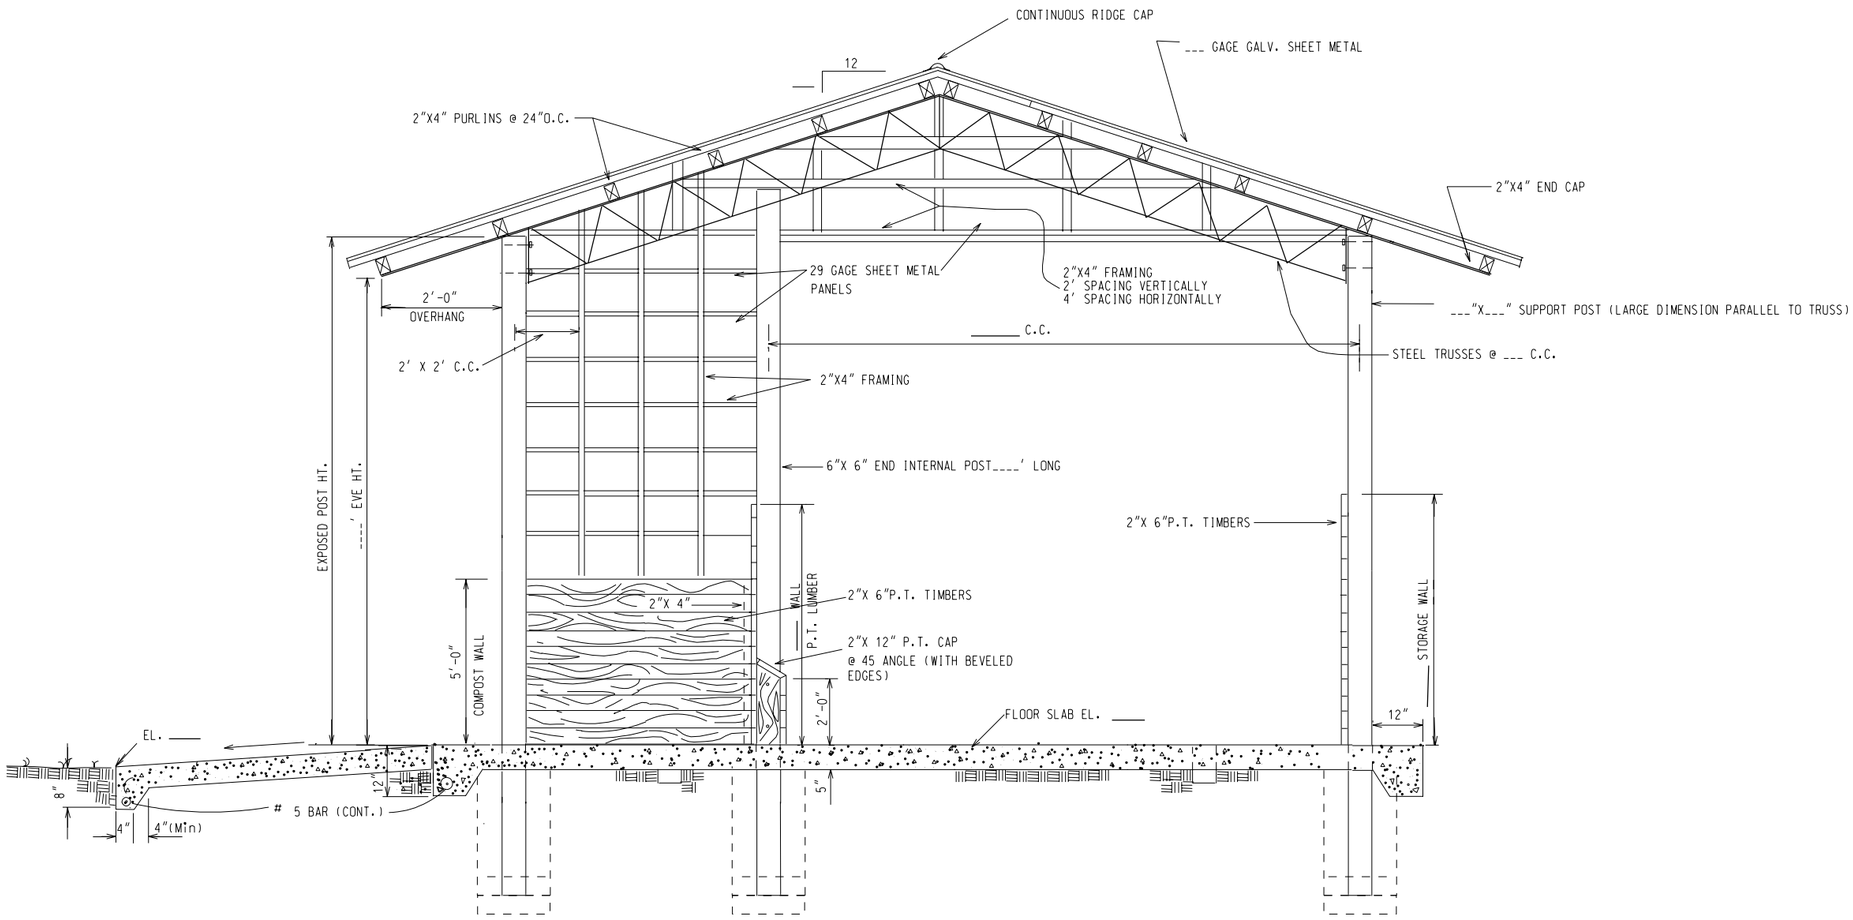

SECTION A-A
(N.T.S.)

NOTE: FOR ADDITIONAL STRUCTURAL DETAILS SEE FL-313

WASTE STORAGE FACILITY BIN SIDE BY SIDE COMPOST FACILITY	
STANDARD DWG. NO.	FL-313D2
DATE 12/02	SHEET OF

REVISIONS		
DATE	APPROVED	TITLE

Date
Designed
Drawn
Checked
Approved

NRCS
NATURAL RESOURCES CONSERVATION SERVICE
UNITED STATES DEPARTMENT OF AGRICULTURE

File No.
Drawing No.
Sheet of