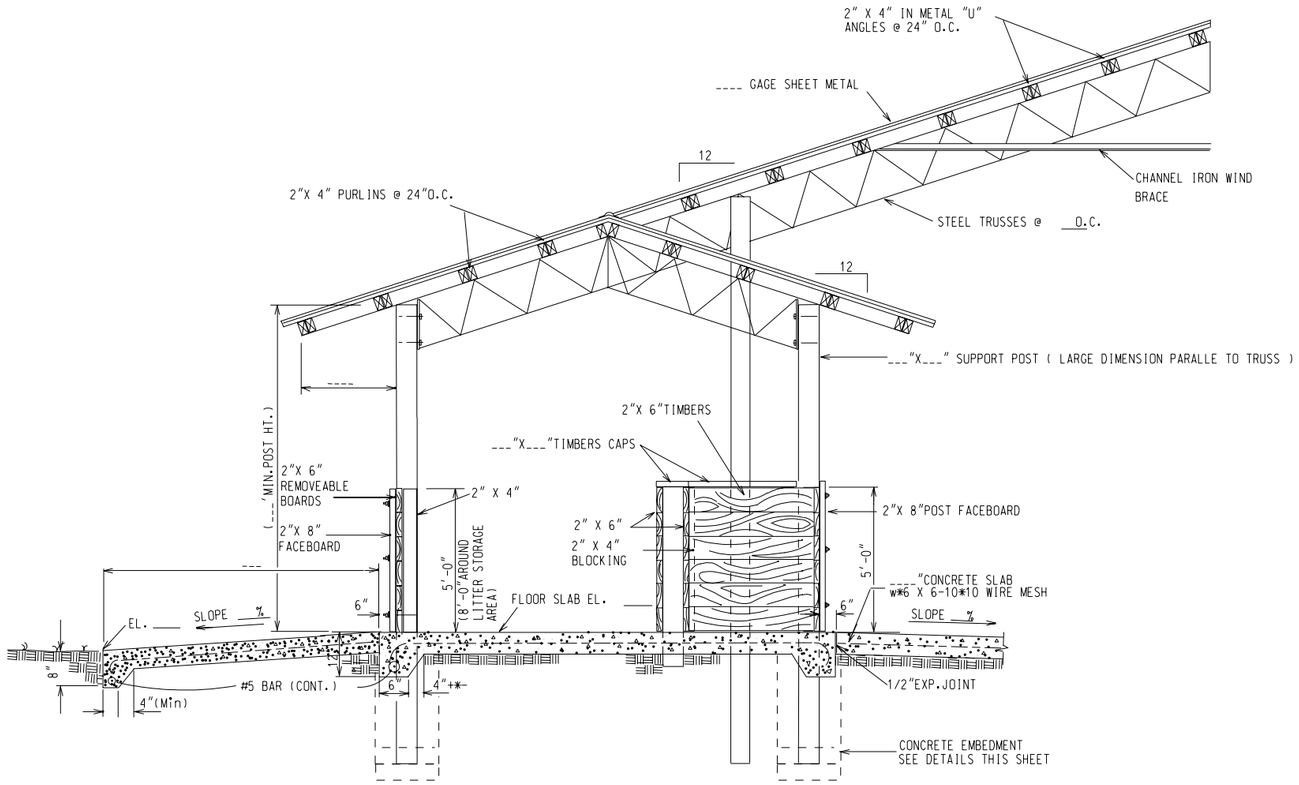

SECTION A-A

(N.T.S.)

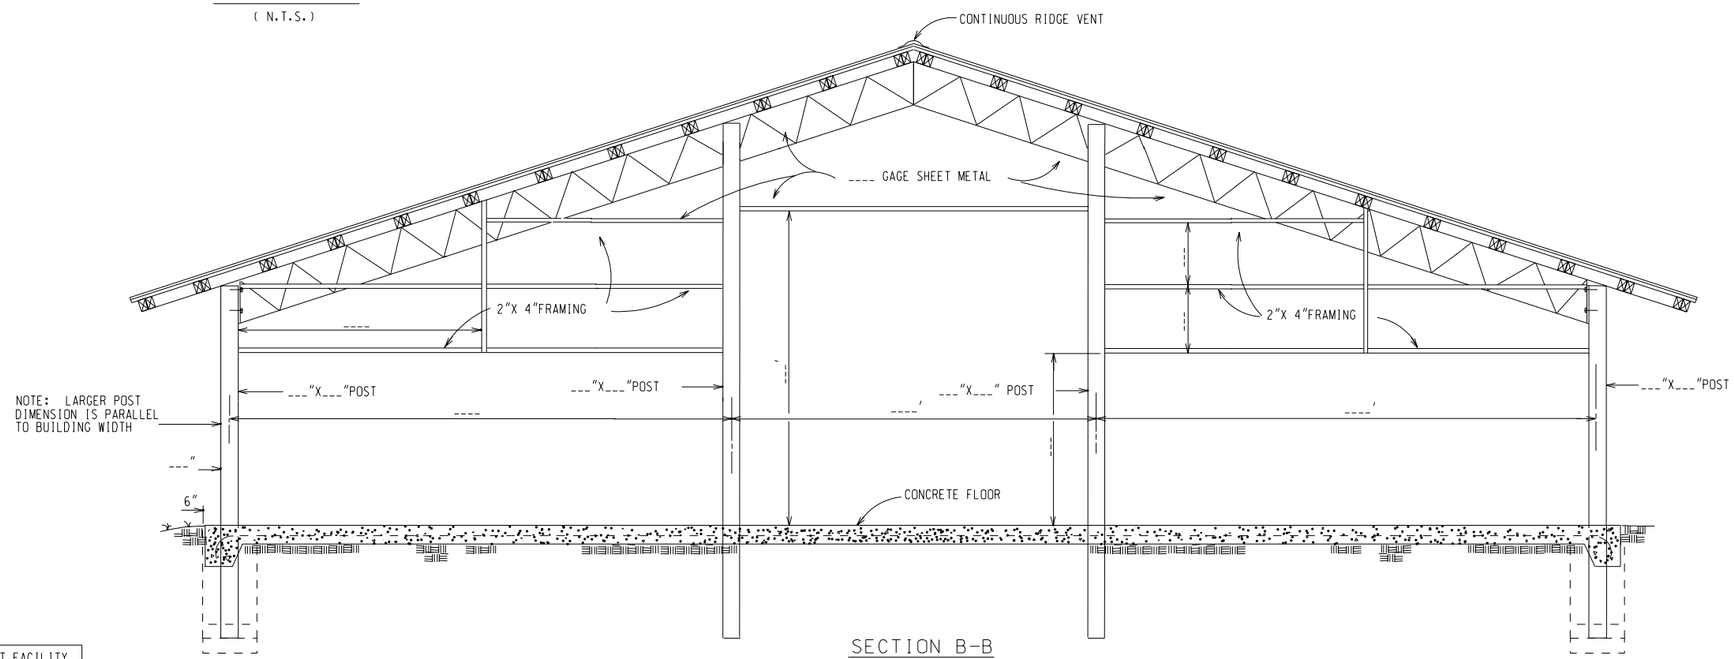

SECTION B-B

(N.T.S.)

WASTE STORAGE FACILITY - DRYSTACK & COMPOST FACILITY	
STANDARD DWG. NO. FL-313G2	
DATE 12/02	SHEET OF

REVISIONS		
DATE	APPROVED	TITLE

Date

Designed

Drawn

Checked

Approved

NRCS
NATURAL RESOURCES CONSERVATION SERVICE
UNITED STATES DEPARTMENT OF AGRICULTURE

File No.

Drawing No.

Sheet of