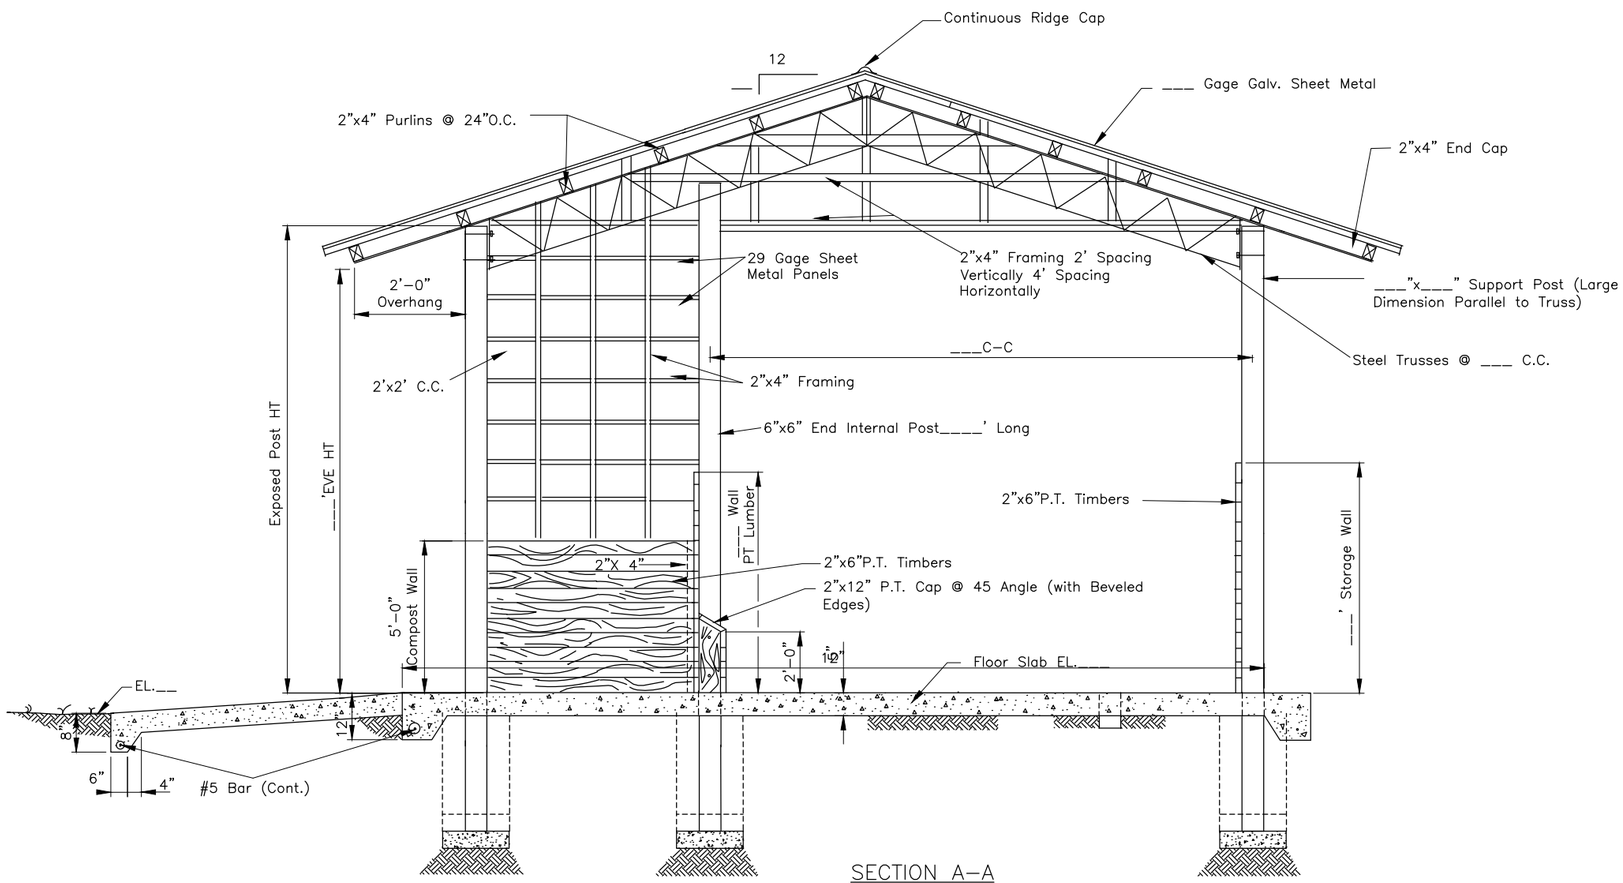

SECTION A-A
n.t.s.

Note: For Additional Structural Details See FL-313

Waste Storage Facility Cross Section	
Standard DWG. No. FL-313D2.dwg	
Date 7/26/2011	Sheet 2 of 2

Revisions		
Date	Approved	Title
07/11	JT Wilson	ST Con Eng

Date
Designed
Drawn
Checked
Approved

Waste Storage Facility
Cross Section

NRCS
Natural Resources Conservation Service
United States Department of Agriculture

File No.
FL-313D2.dwg

Drawing No.

7/26/2011

Sheet _ of _