ALASKA STANDARD DESIGN	FENCE CHAIN LINK FENCE	AK382 – 016 APPROVED BY: CS ISSUE DATE: 03/2007

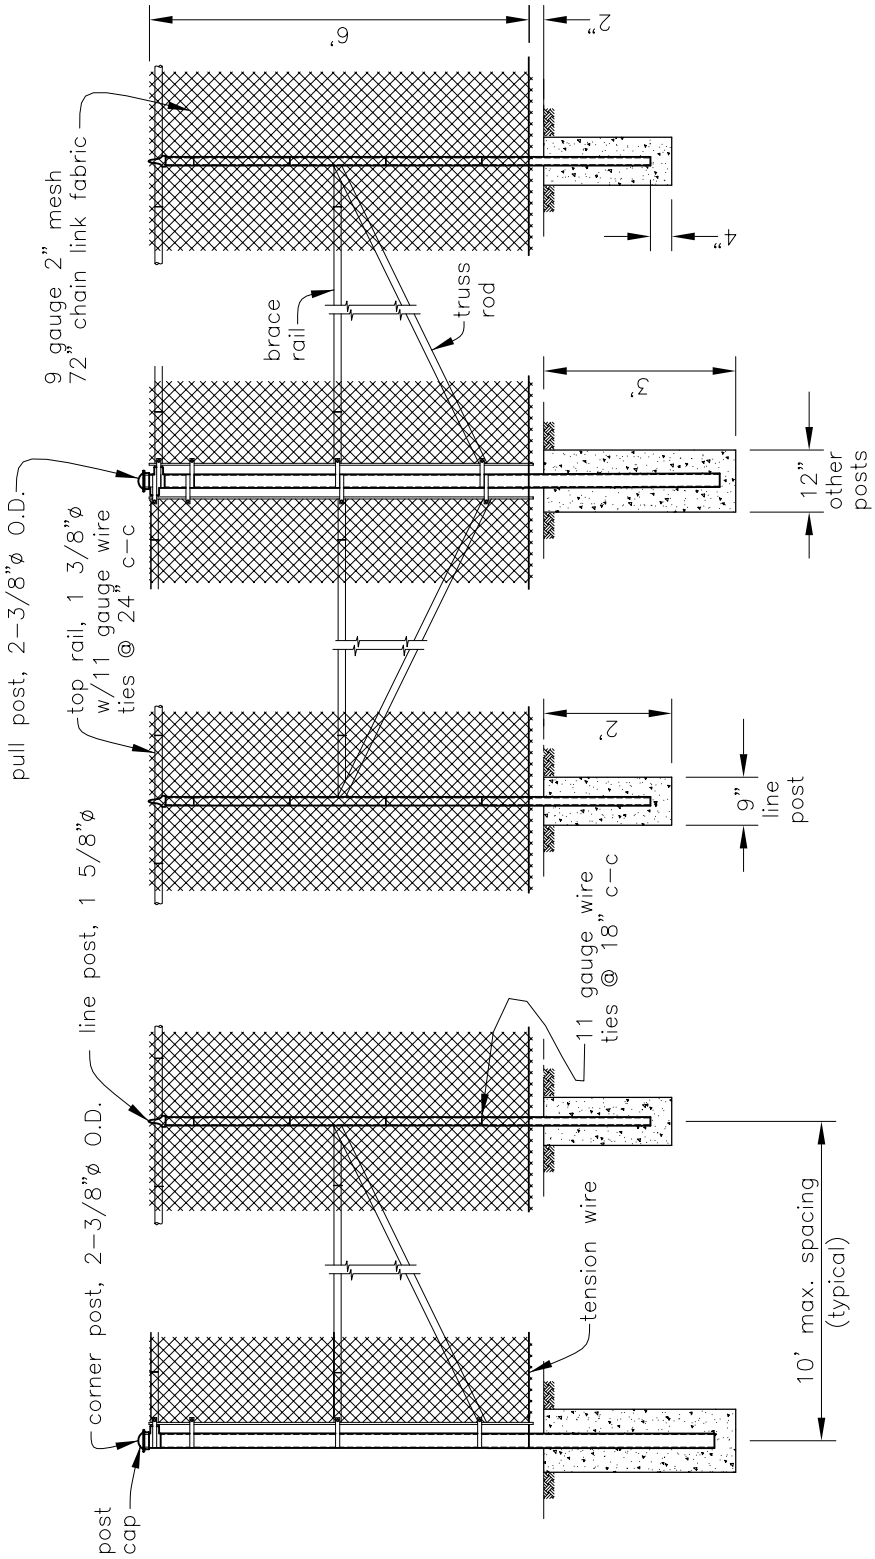

ELEVATION VIEW

Concrete shall be class 3000. Concrete for line posts to be 9" min. diameter. Concrete for all other posts to be 12" min. diameter.

Drawing not to scale. Standardized drawing must be adapted to the specific site.

NRCS Natural Resources Conservation Service United States Department of Agriculture		Date	File Name AK382-016.dwg
	Designed		
	Drawn	B DALLAS 3/07	Drawing Name
	Checked		3/9/2007 10:25AM
	Approved		Sheet of