ALASKA STANDARD DESIGN	FENCE CHAIN LINK FENCE	AK382 – 017 APPROVED BY: CS ISSUE DATE: 03/2007

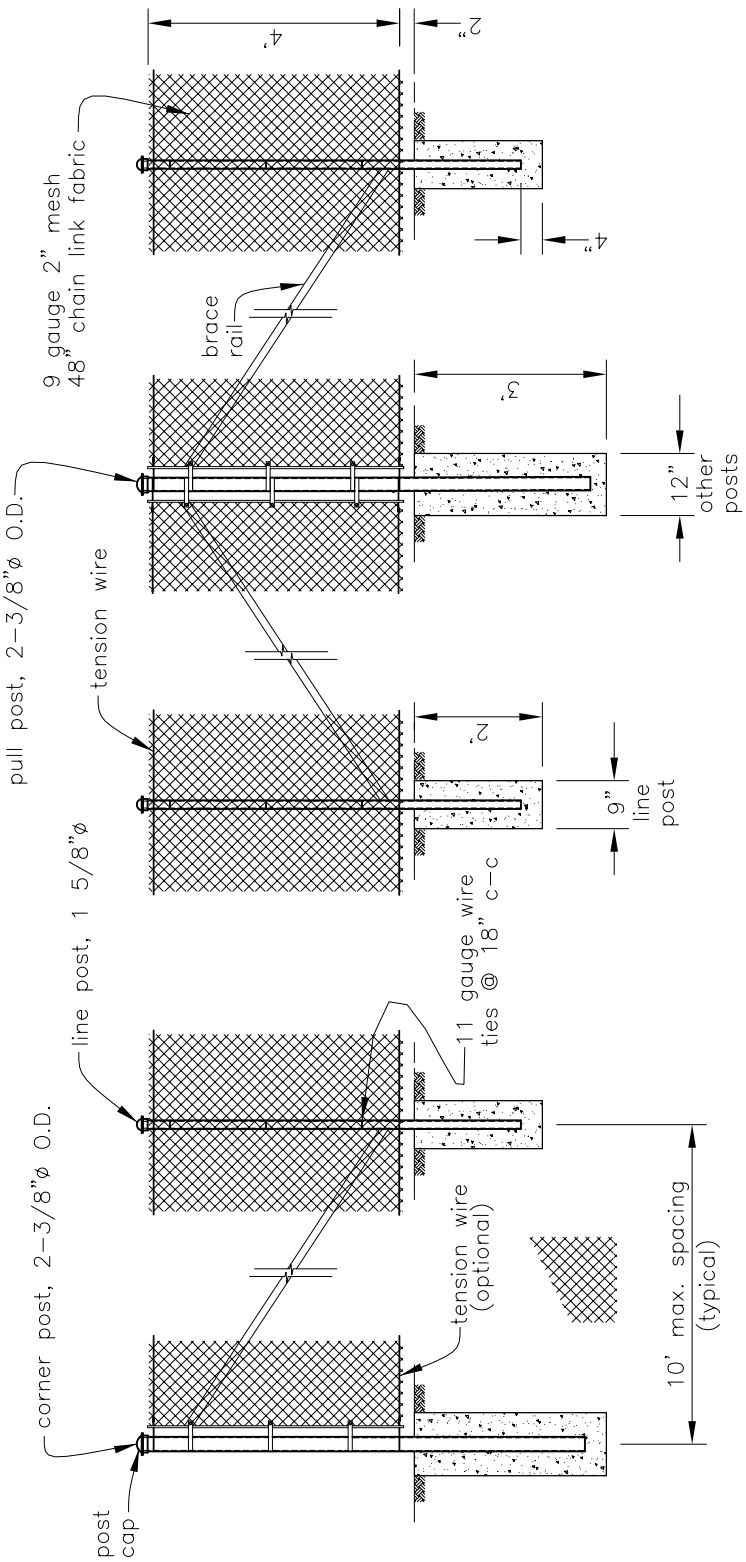

ELEVATION VIEW

Concrete shall be class 3000. Concrete for line posts to be 9" min. diameter. Concrete for all other posts to be 12" min. diameter.

Drawing not to scale. Standardized drawing must be adapted to the specific site.

NRCS
Natural Resources Conservation Service
United States Department of Agriculture

	Date	File Name AK382-017.dwg
Designed		Drawing Name
Drawn B DALLAS	3/07	
Checked		3/9/2007 10:28AM
Approved		Sheet of