Curtain Walls to Batt Insulated Walls

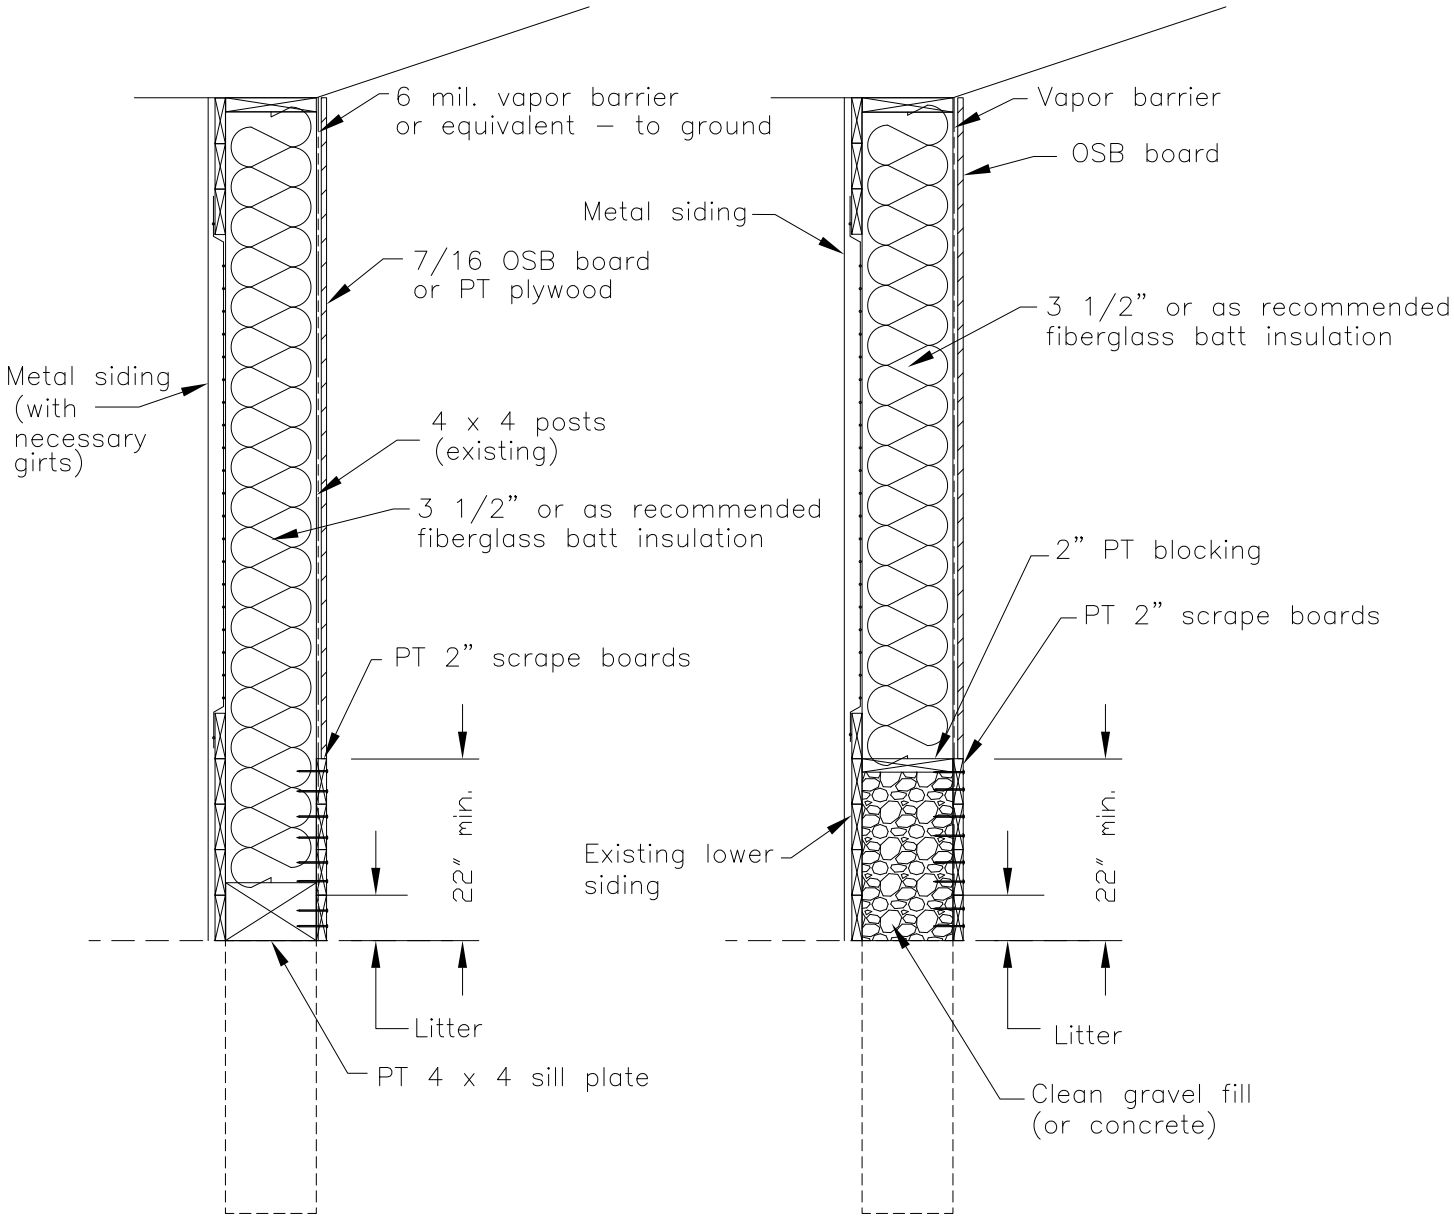

Option 1
(recommended)

Option 2
(acceptable)

USDA United States Department of Agriculture — Natural Resources Conservation Service	Building Envelope Improvement _____ Landowner _____ County, AL	Designed P. Oakes 7/13 Drawn J. Dowdy 7/13 Checked M. Nelson 7/13 Approved D. Guthrie 4/15	Rev. 4/15 Drawing No. AL-ENG-672-02 Sheet 1 of 1