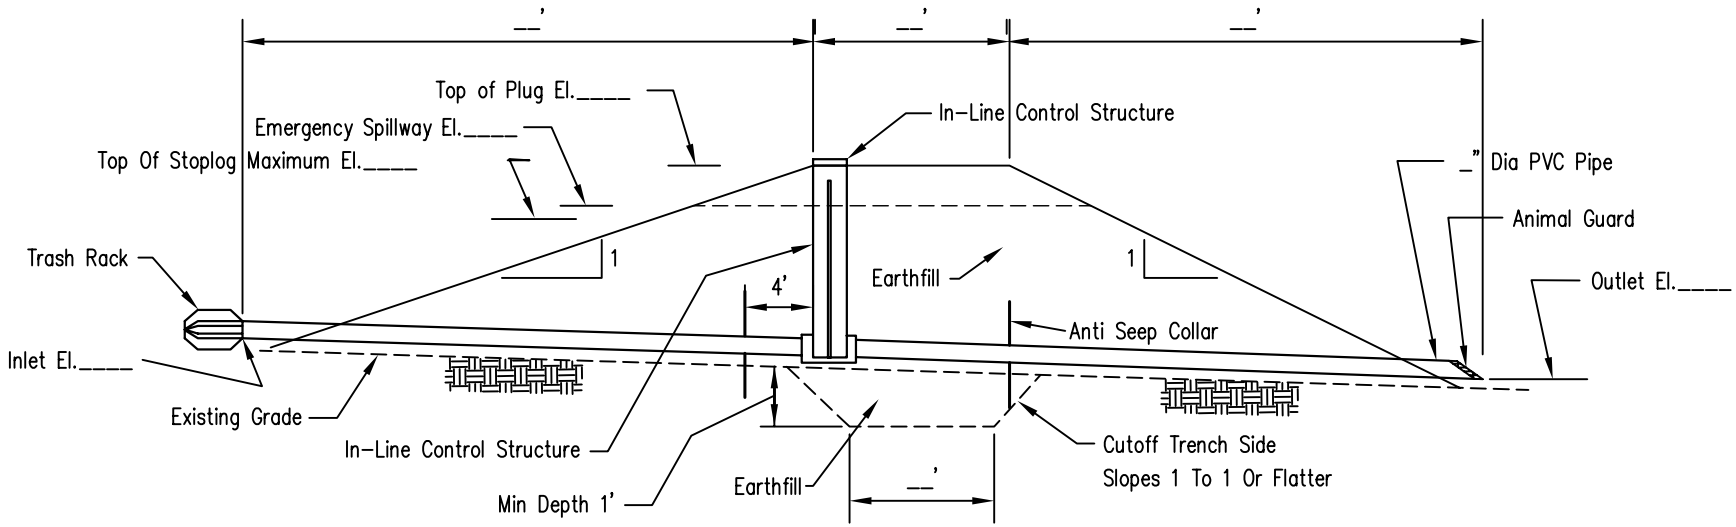

CROSS SECTION C–C

Ditch Plug

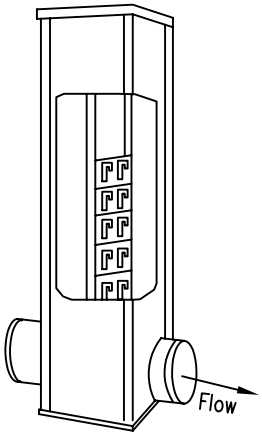

IN–LINE CONTROL STRUCTURE

Drawing adapted from Illinois

TABLE OF QUANTITIES		
ITEM	UNIT	QUANTITY
Earthfill (Approximate)	Cu. Yd.	
PVC Pipe __" Dia	L. F.	
__" x __" x _' Control Structure	Each	
Antiseep Collar Rubber 48" x 48"	Each	2
Trash Rack	Each	1
Animal Guard	Each	1

AUTOCAD2002

Designed ___ Date ___
Drawn M. QUINONES Date 9/03
Checked ___
Approved ___

IN–LINE CONTROL STRUCTURE WITH DAM

NRCS
Natural Resources Conservation Service
United States Department of Agriculture

File No. TN–ENG–163
Drawing No.

Sheet 1 of 1