SLABS ON GRADE
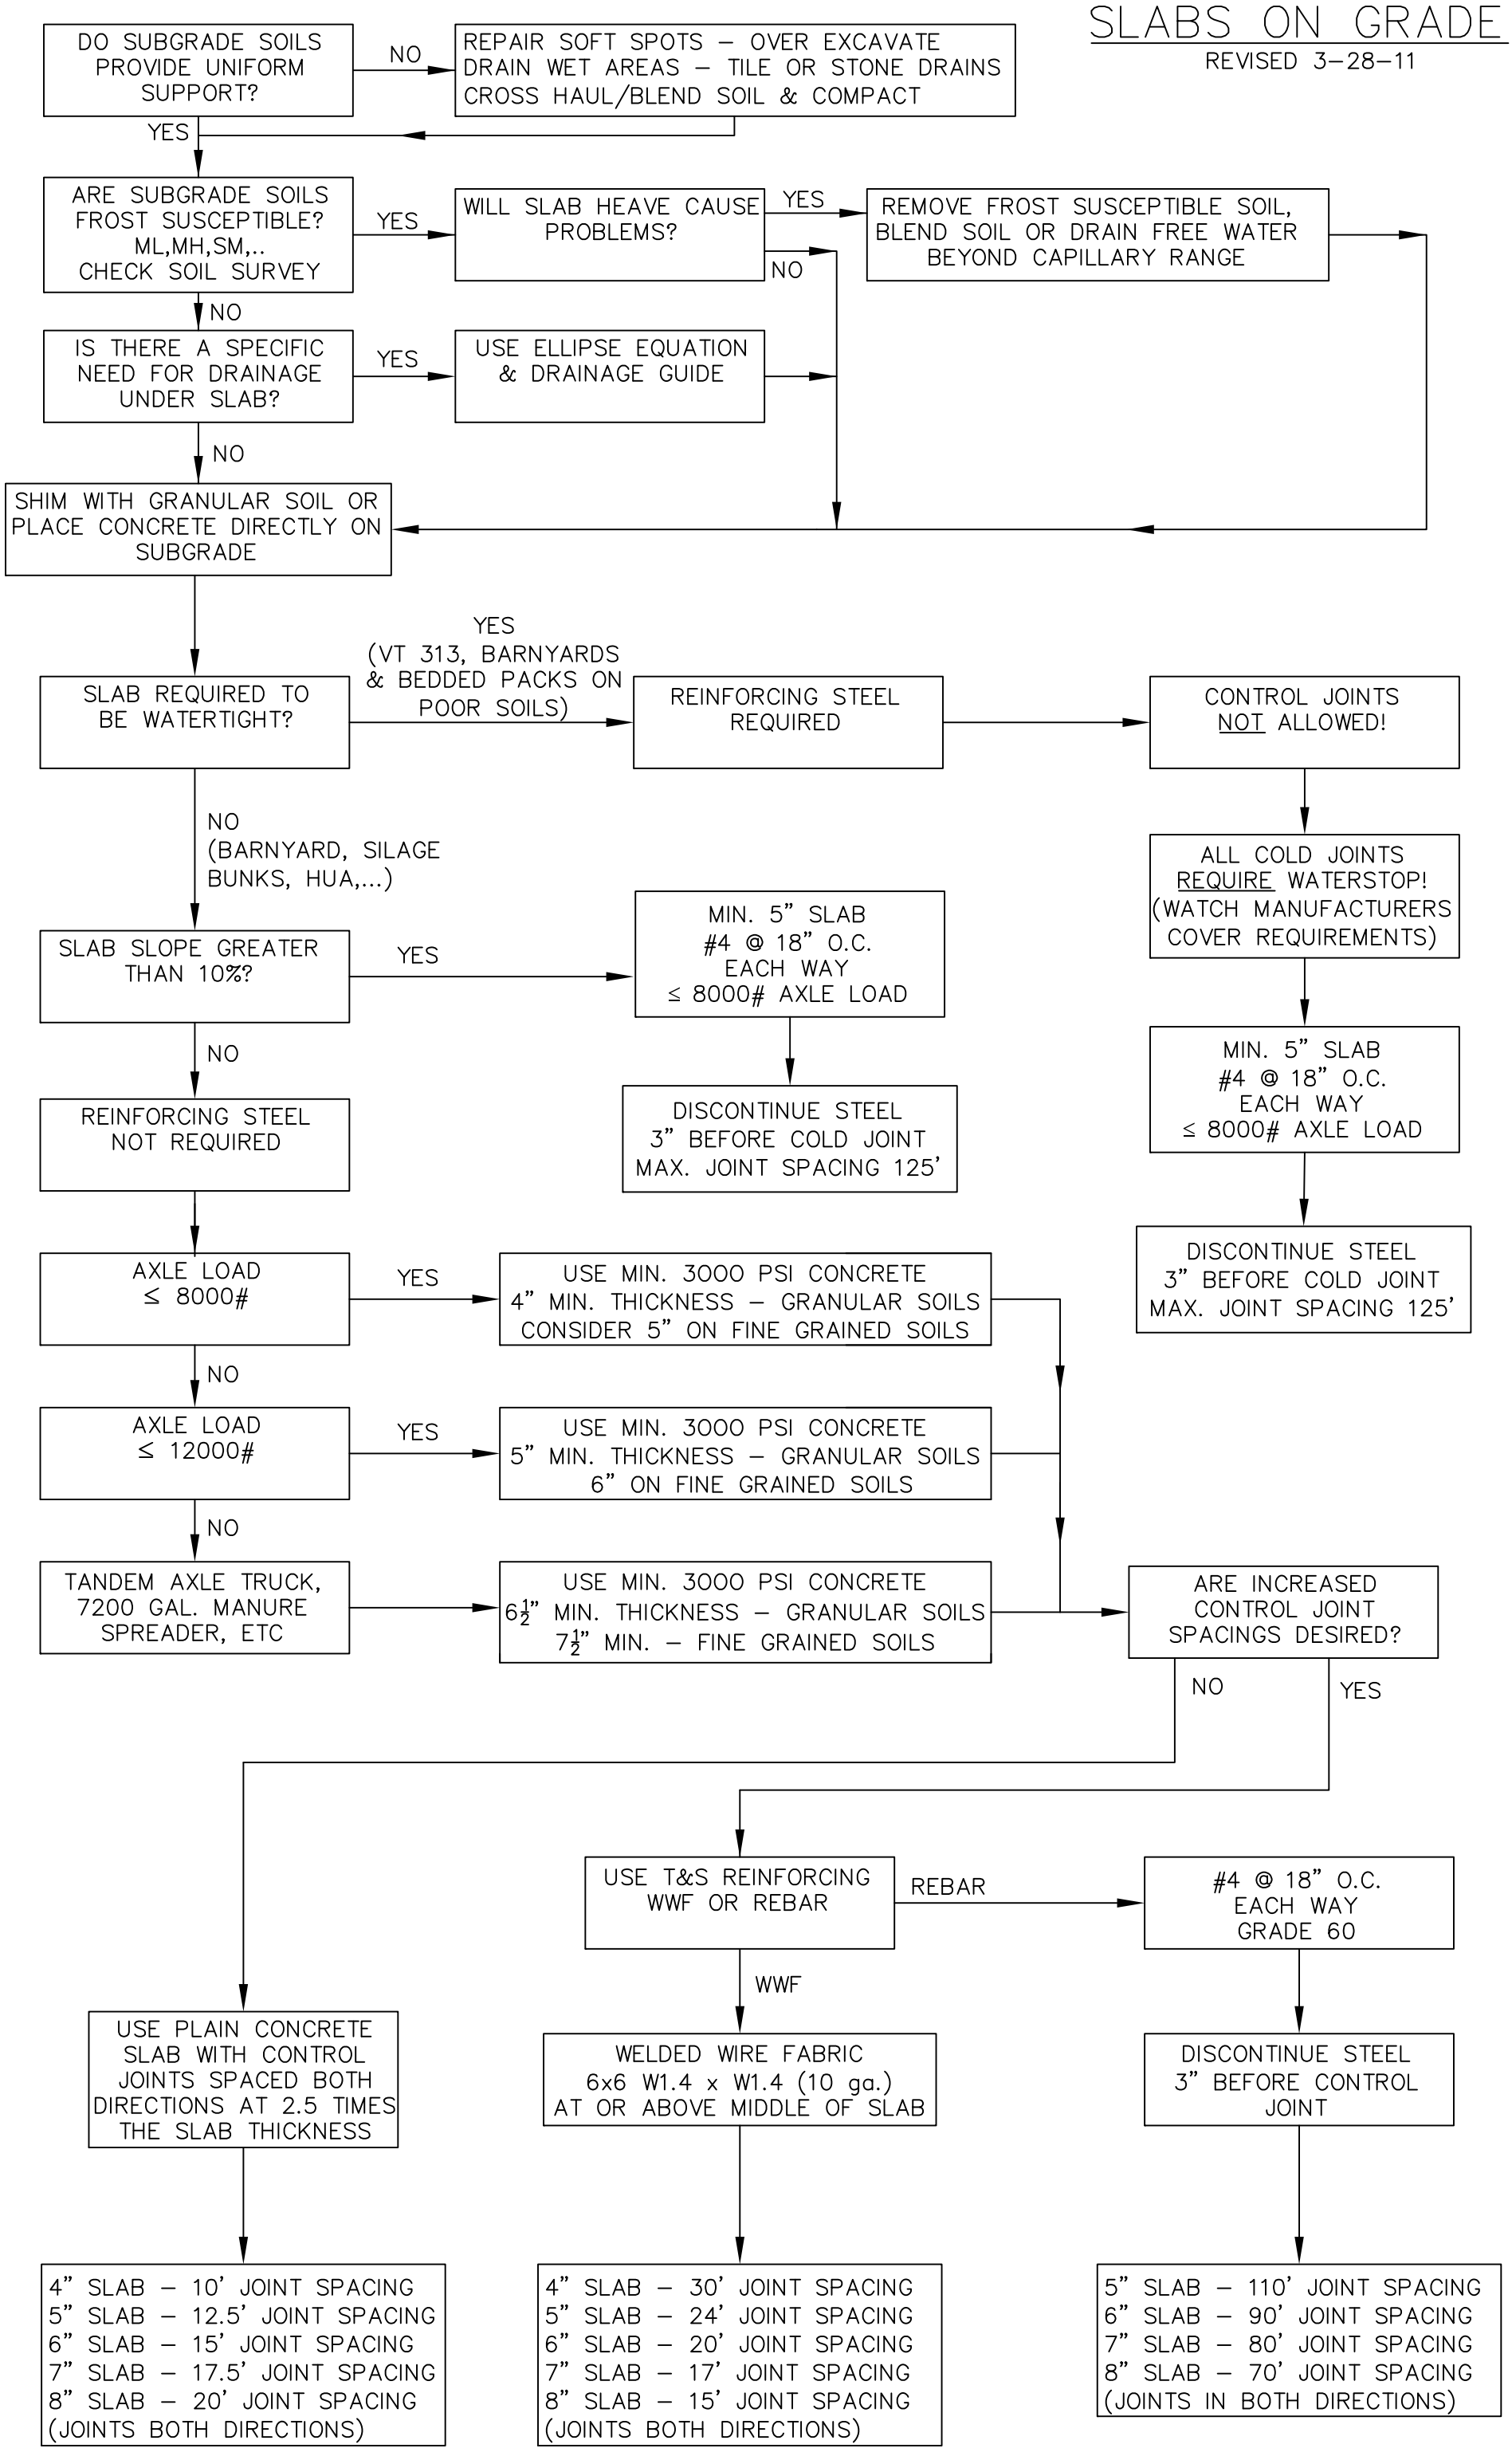
REVISED 3–28–11