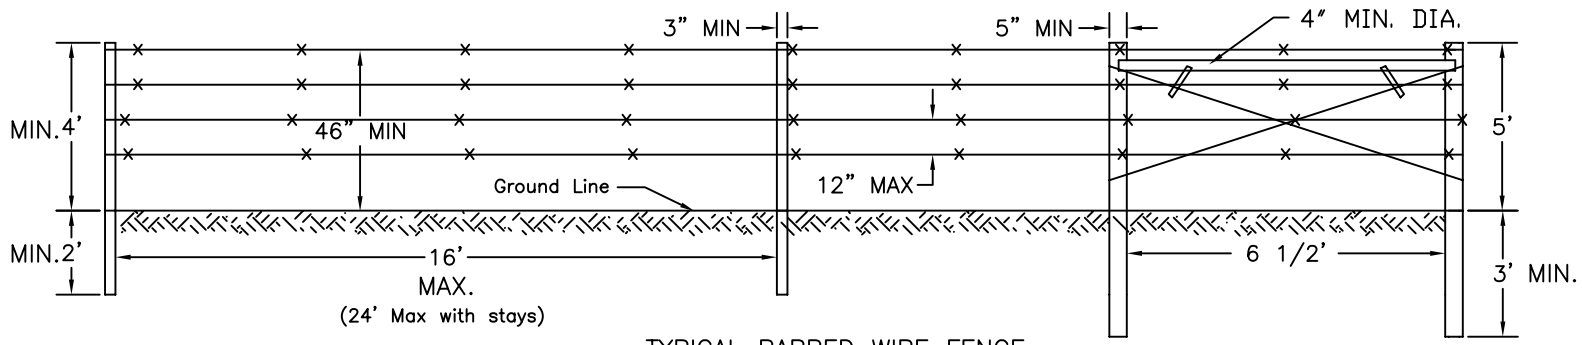

TYPICAL BARBED WIRE FENCE

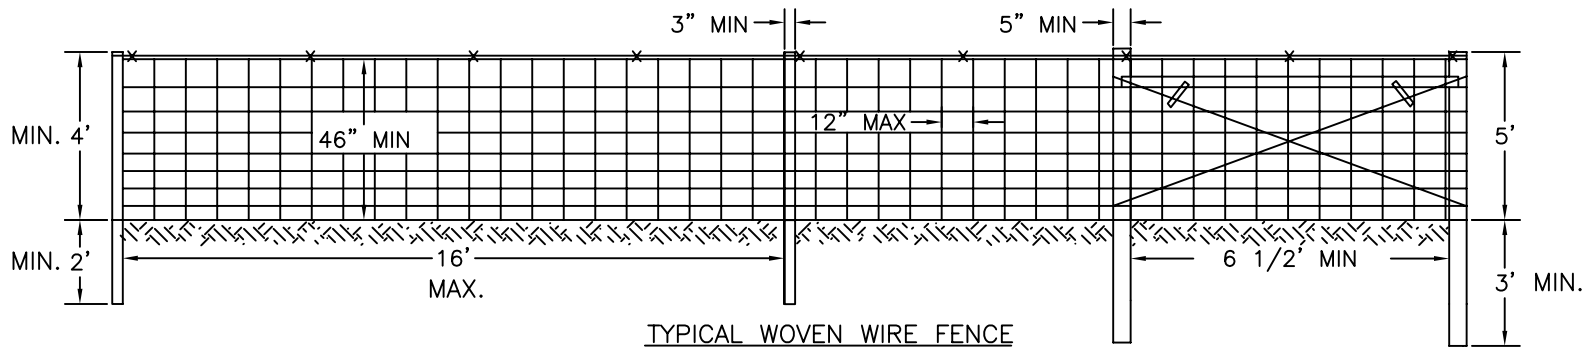

TYPICAL WOVEN WIRE FENCE

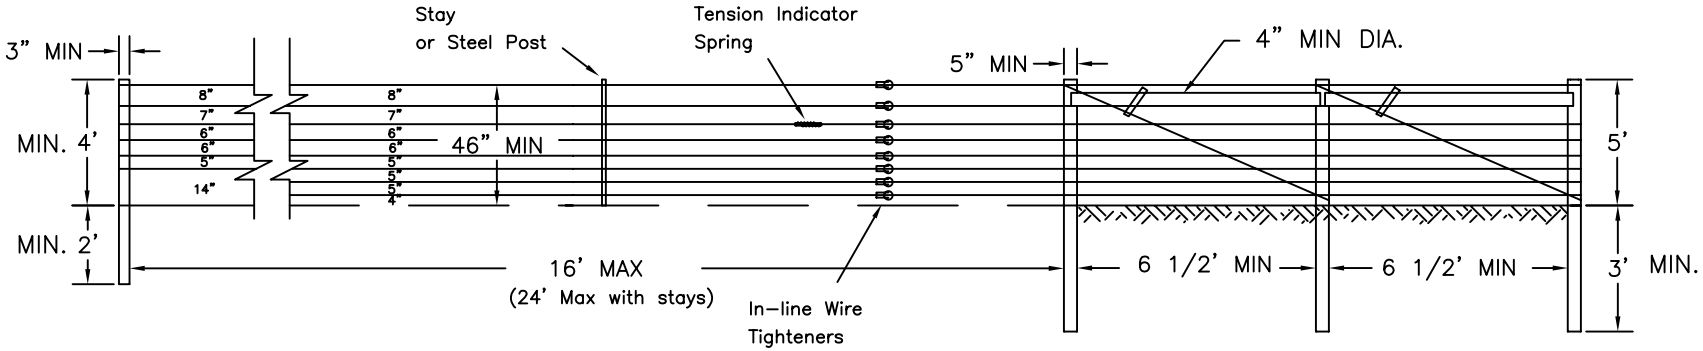

TYPICAL HIGH TENSILE FENCE (NON-ENERGIZED)

NOTES:

- *Steel posts can be used instead of wood line posts. See Georgia Fence Standard - Code 382 for specifications.*
- *Refer to Fence Standard - Code 382 for material and construction details.*
- *Drawings are not to scale.*

File Name	
Drawing Name	
00/00/00 00:00	Sheet 3 of 3

Date

Designed

Drawn

Checked

Approved

FENCING - GEORGIA

BARBED, WOVEN, & HIGH-TENSILE

NRCS

Natural Resources Conservation Service
United States Department of Agriculture