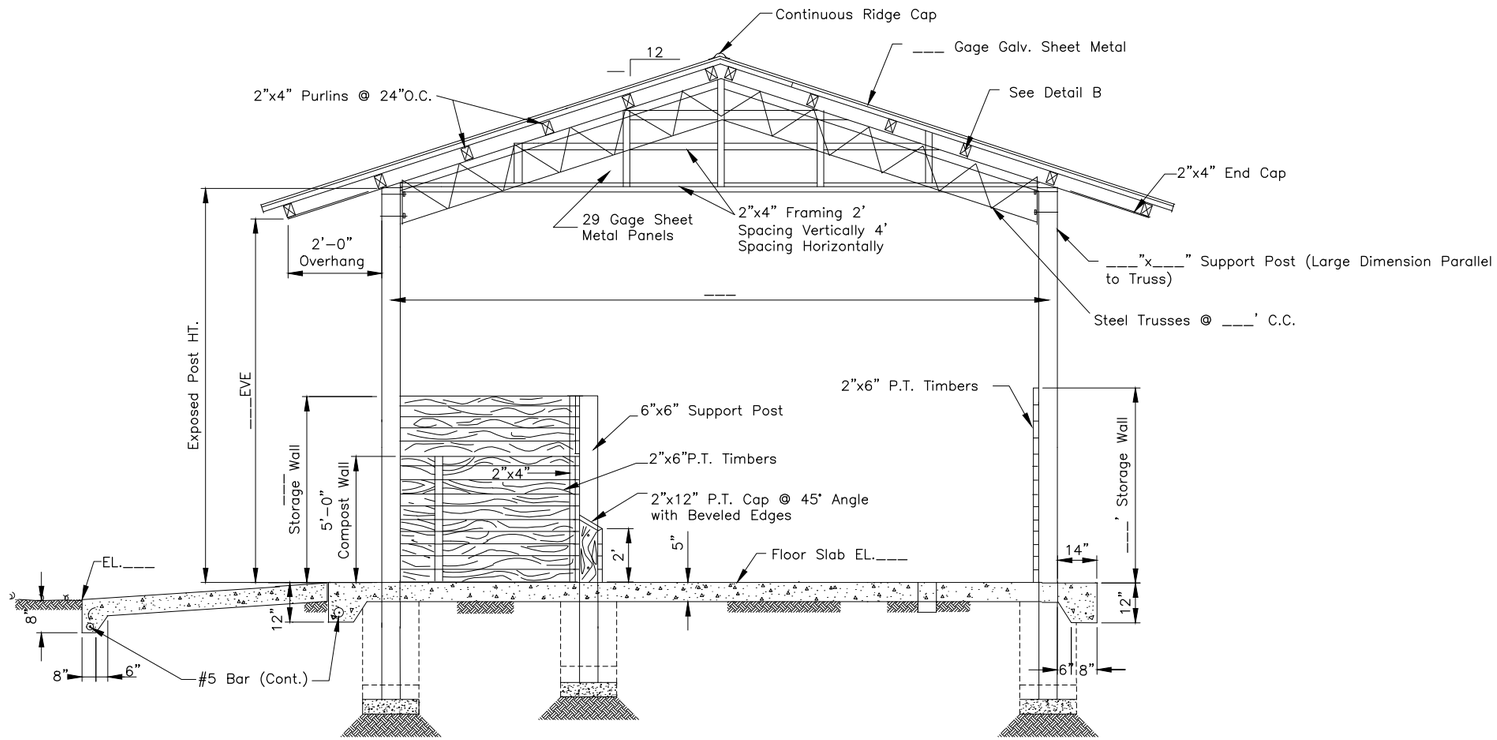

SECTION A–A
n.t.s.

Note: For Additional Structural Details See FL–313

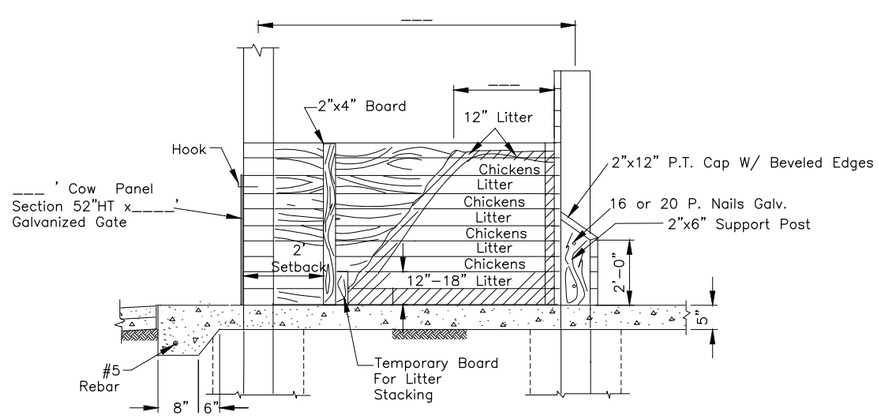

PRIMARY/SECONDARY BIN – CROSS SECTION
n.t.s.

Waste Storage Facility
Deep Bin Side By Side Storage

Standard DWG. No. FL–313C2.dwg

Date 7/26/2011 | Sheet 2 of 2

Revisions		
Date	Approved	Title
07/11	JT Wilson	ST Con Eng

Date
Designed
Drawn
Checked
Approved

Waste Storage Facility
Deep Bin Side By Side Storage

NRCS
Natural Resources Conservation Service
United States Department of Agriculture

File No.
FL–313C2.dwg

Drawing No.

7/26/2011

Sheet __ of __