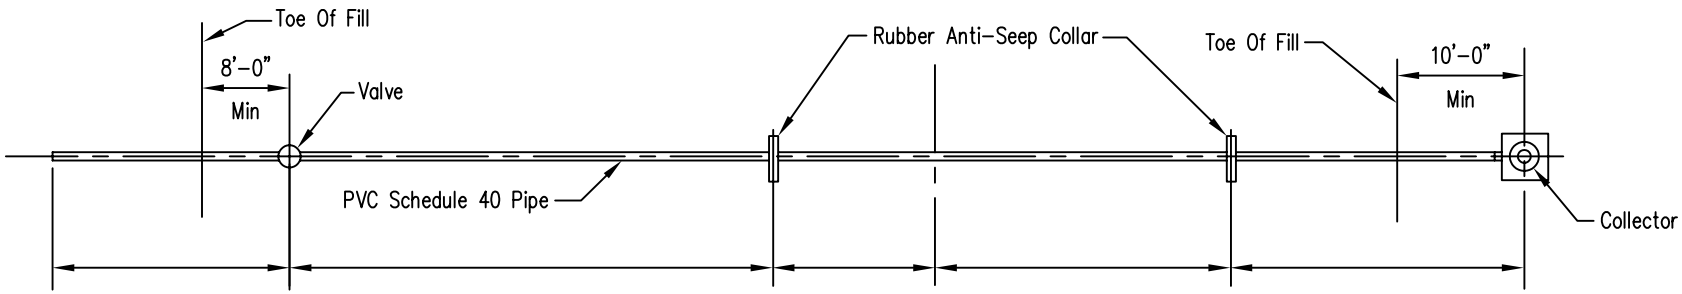

PLAN

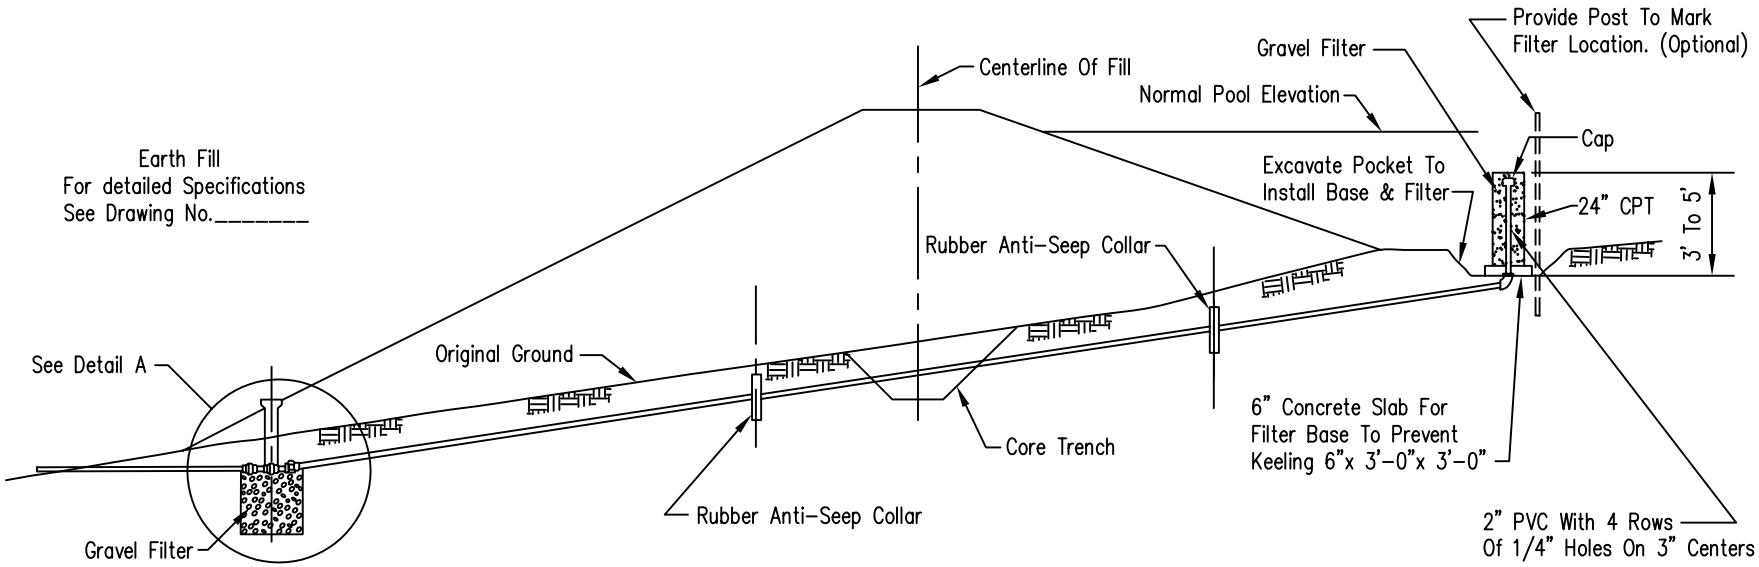

SECTION ALONG CENTERLINE OF WATER PIPE

Drawing adapted from Illinois

Landowner		Location	

AUTOCAD2000

Designed ___ Date ___
Drawn M. QUINONES 10/01
Checked ___
Approved ___

POND DEWATERING SYSTEM

NRCS
Natural Resources Conservation Service
United States Department of Agriculture

File No.
TN-ENG-175A
Drawing No.

Sheet 1 of 2